
Notes:

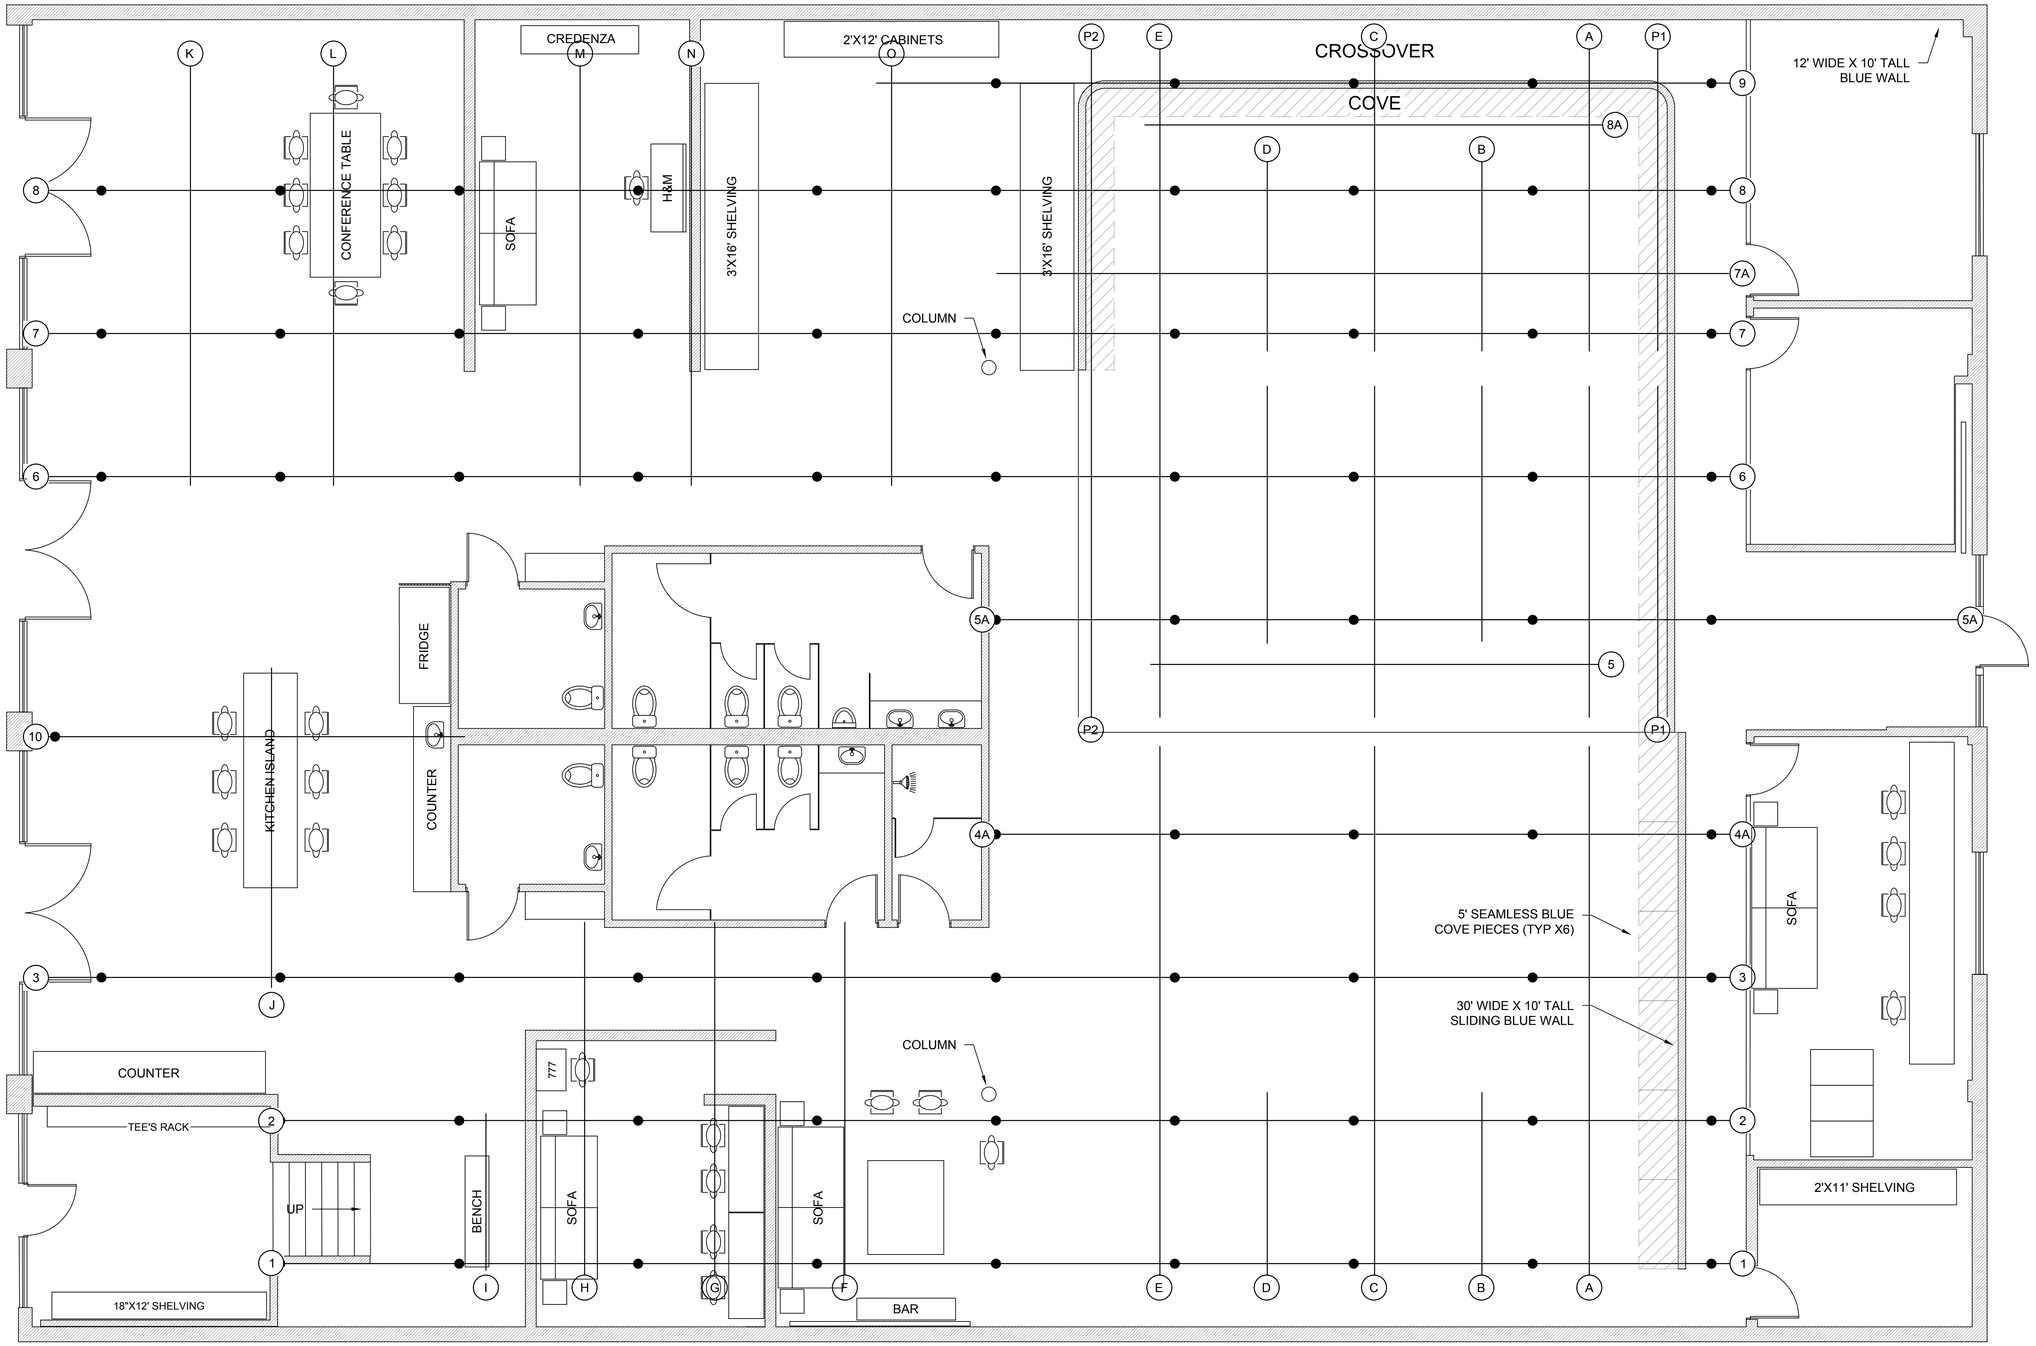

lulu STUDIOS

1473 East 4th Street
Los Angeles, Ca 90033
hi@lulu.ar
+1 323-333-4270
lulu.ar

TITLE:

PIPE PLAN

SCALE:	DATE:	DRAWN:	CHECKED:
1/4" = 1'-0"	11/10/2026		
PROJECT NO:	DRAWING NO:		REVISION: Q